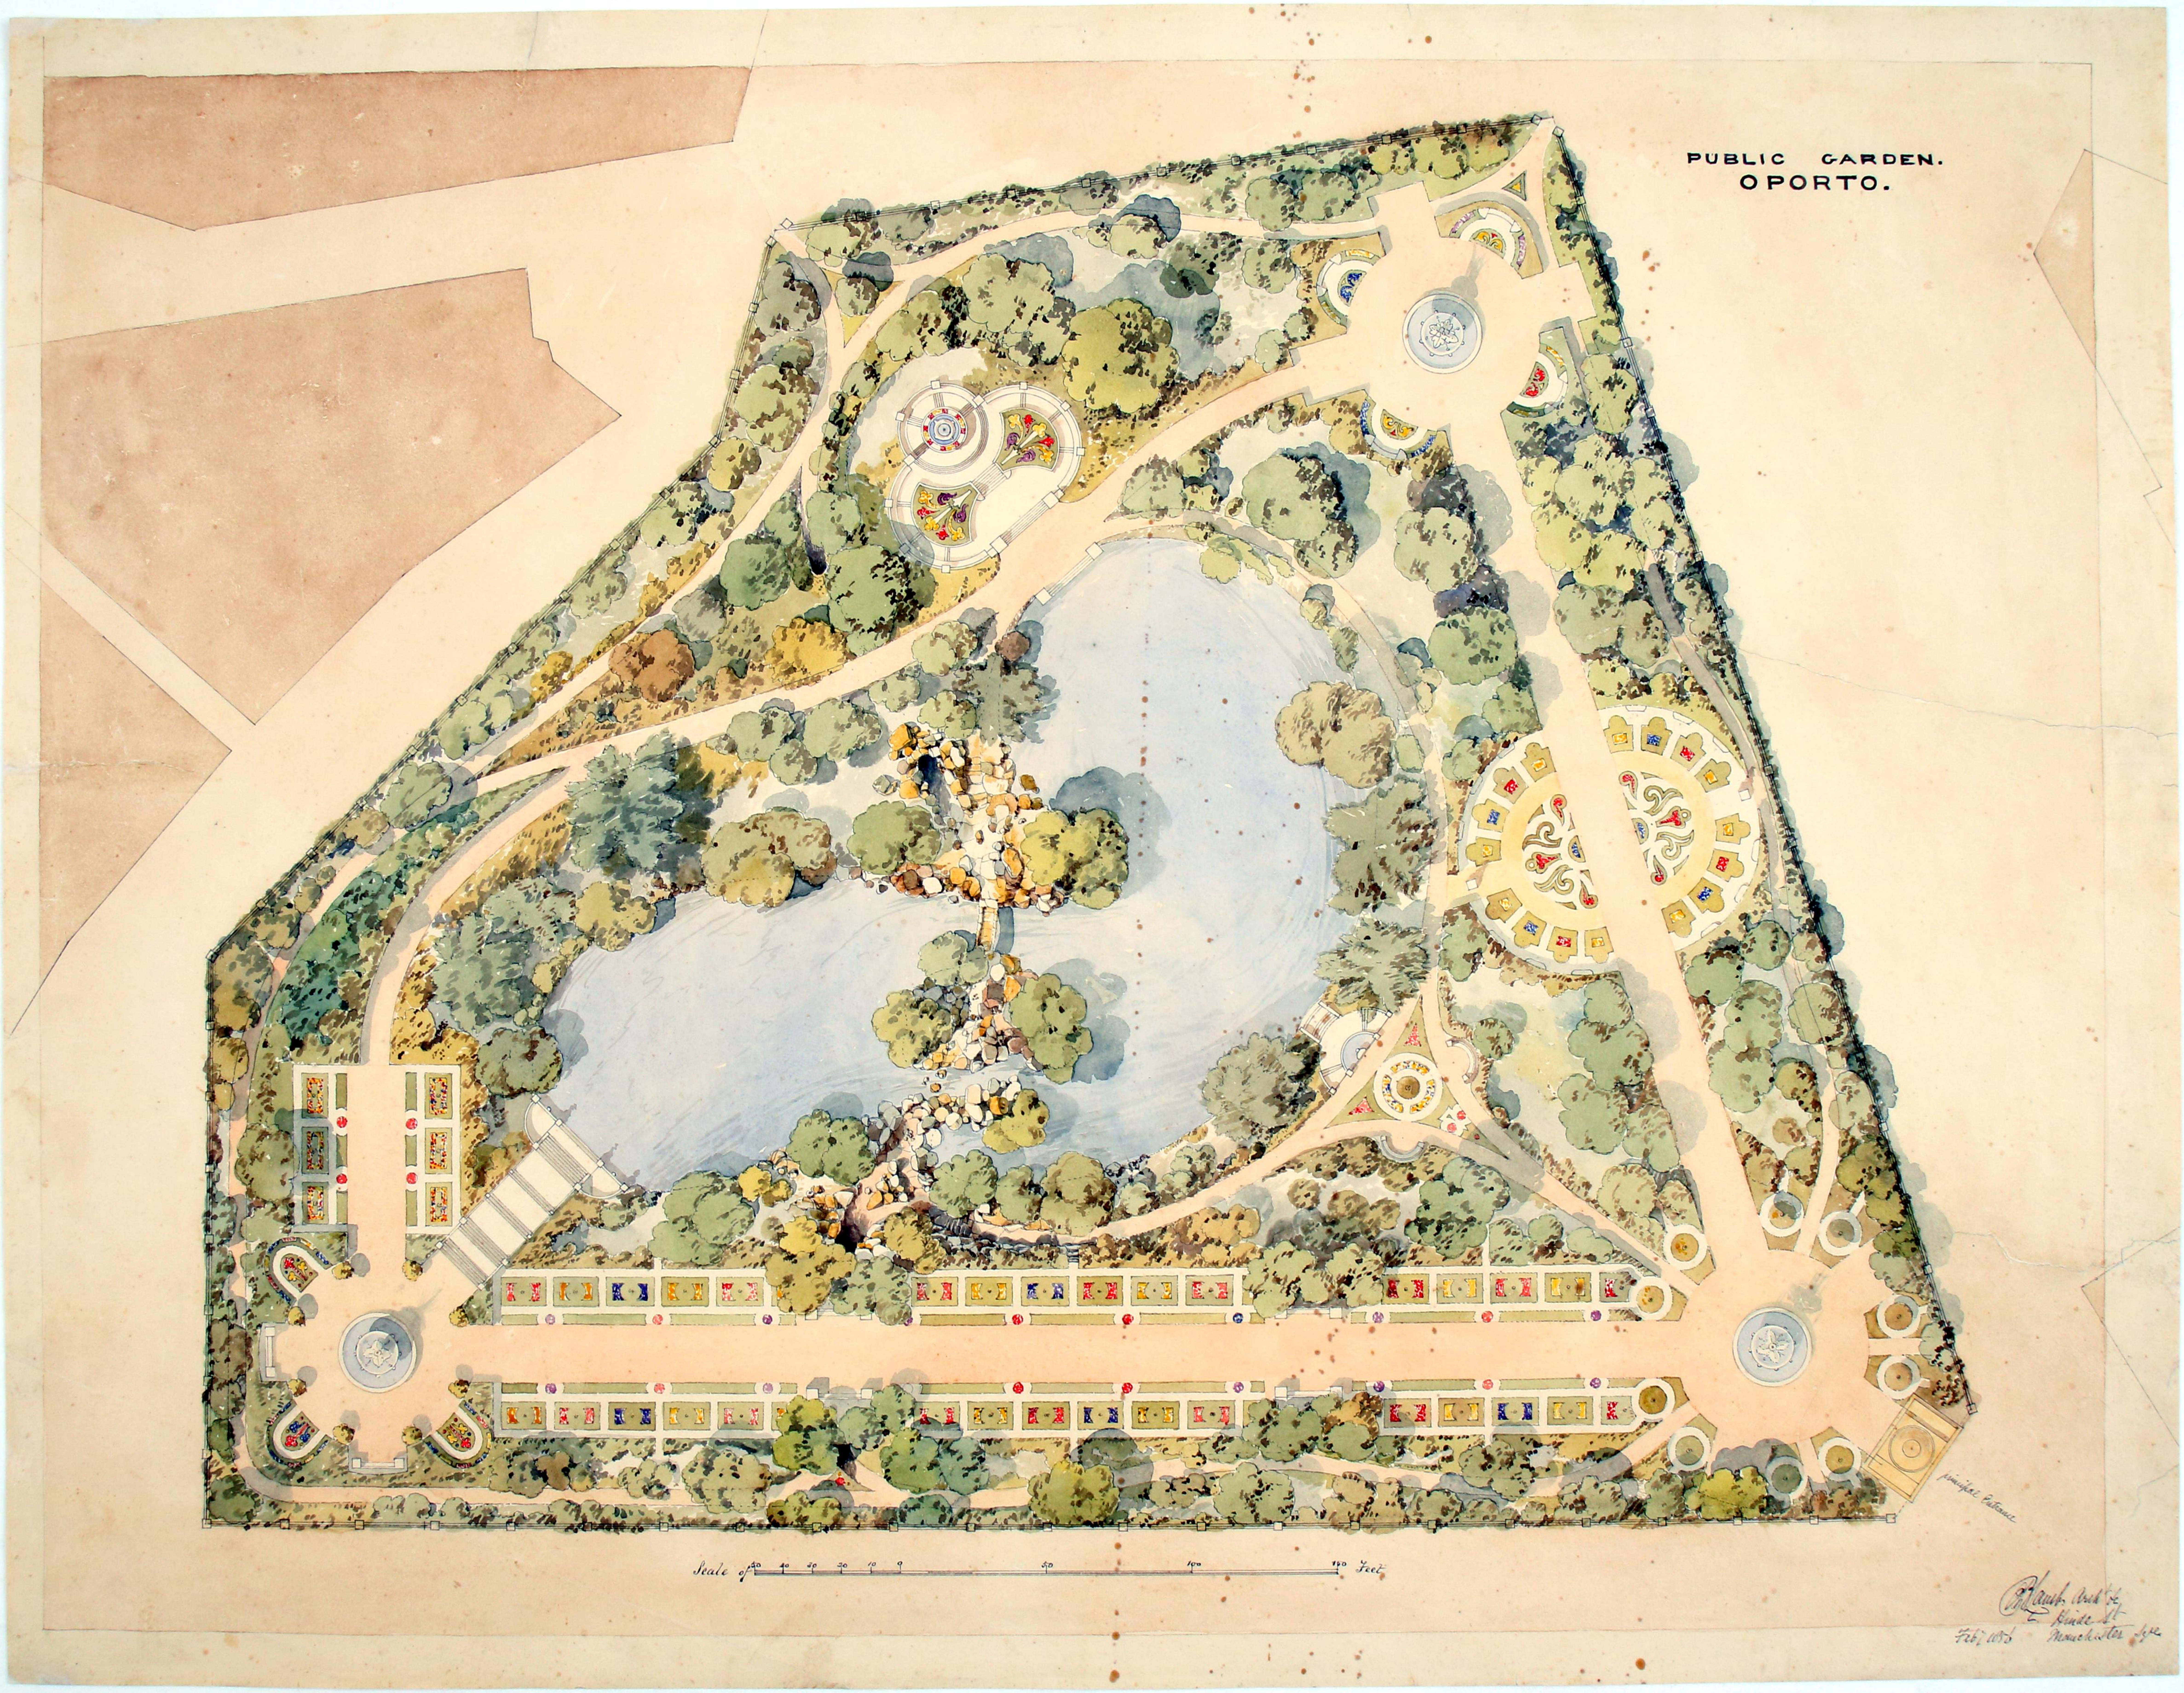
PUBLIC GARDEN.
OPORTO.
principal Entrance
Scale of 50 40 30 20 10 0 50 100 150 Feet
Feb 1856
Manchester

PUBLIC GARDEN.
OPORTO.
WORKING PLAN.

Scale of 10 40 30 20 10 0 30 70 130 Feet.

PUBLIC GARDEN.
OPORTO.

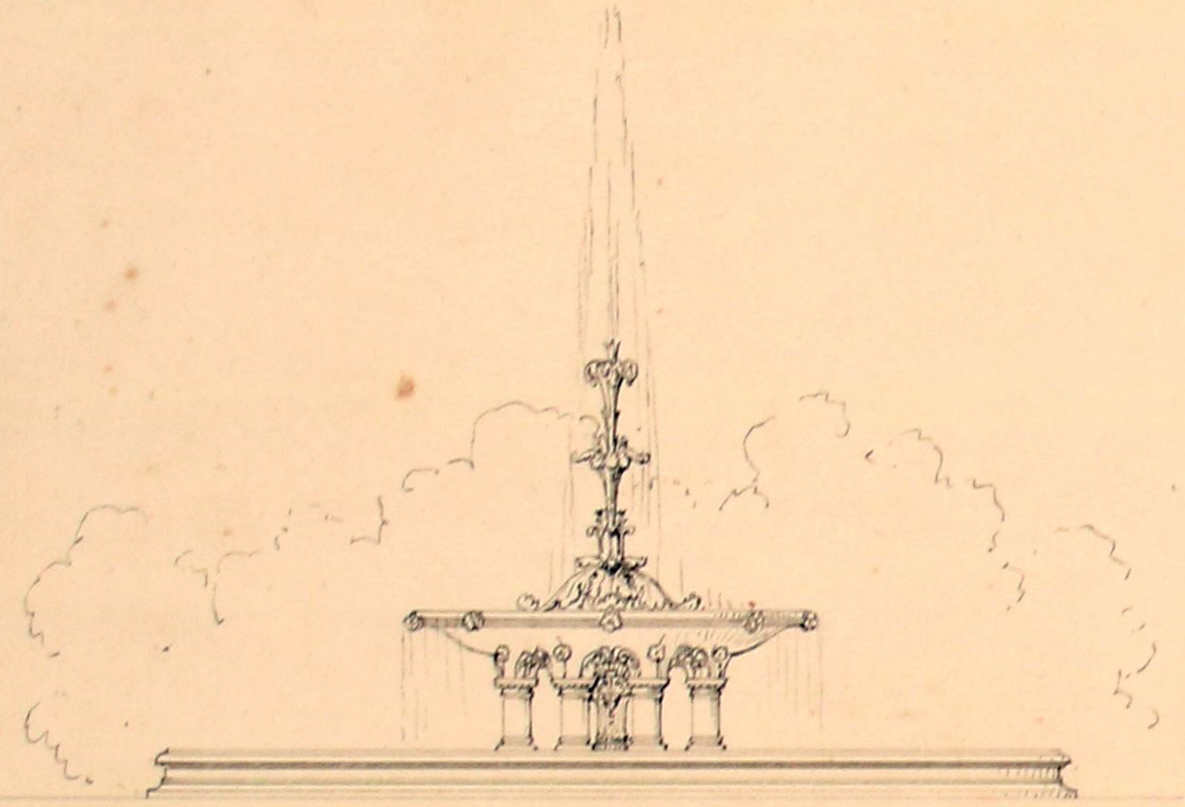

Elevation of Fountain

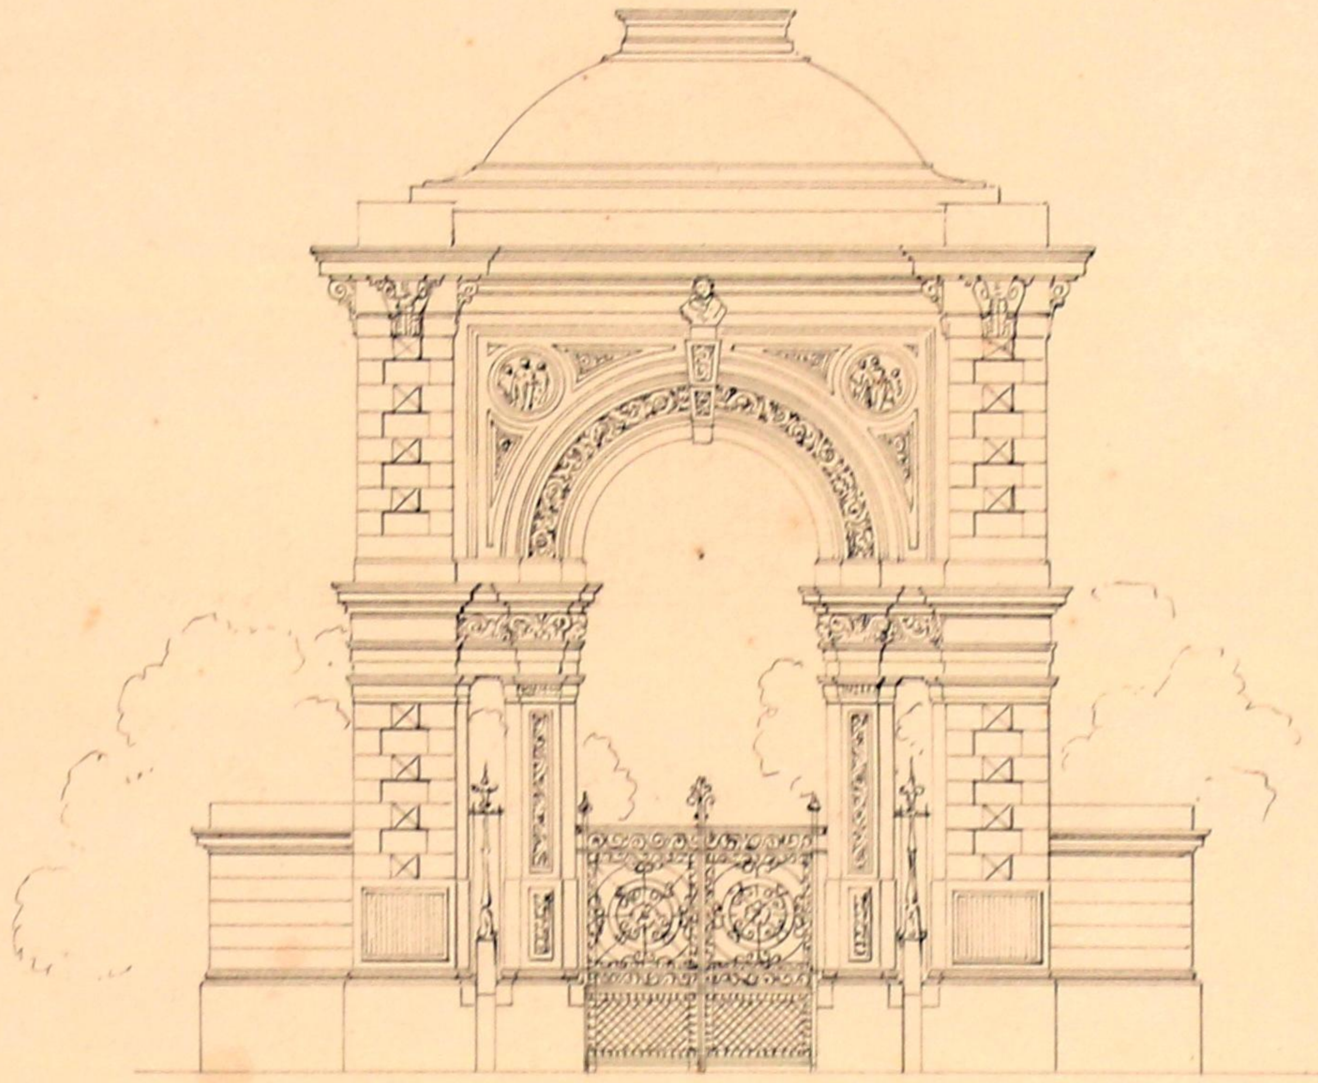

Elevation of Principal entrance.

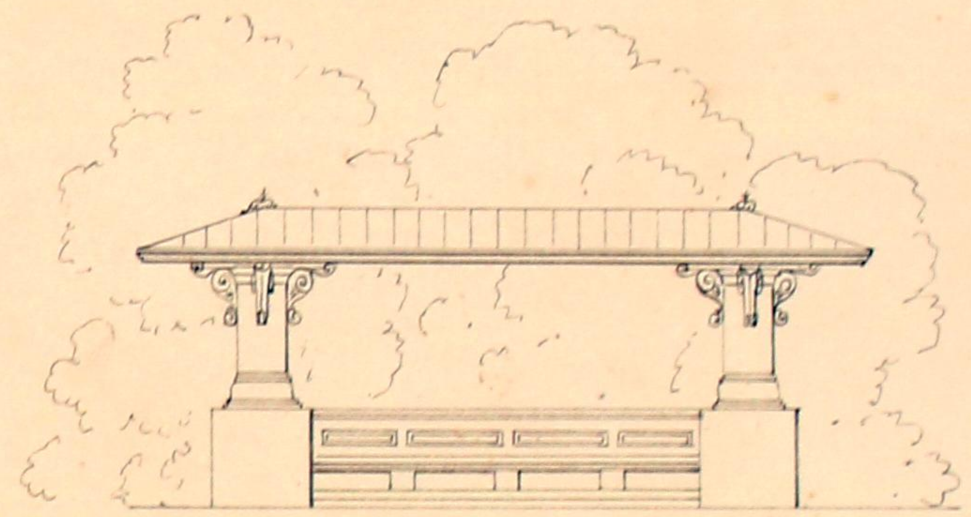

Elevation of Covered Seat.

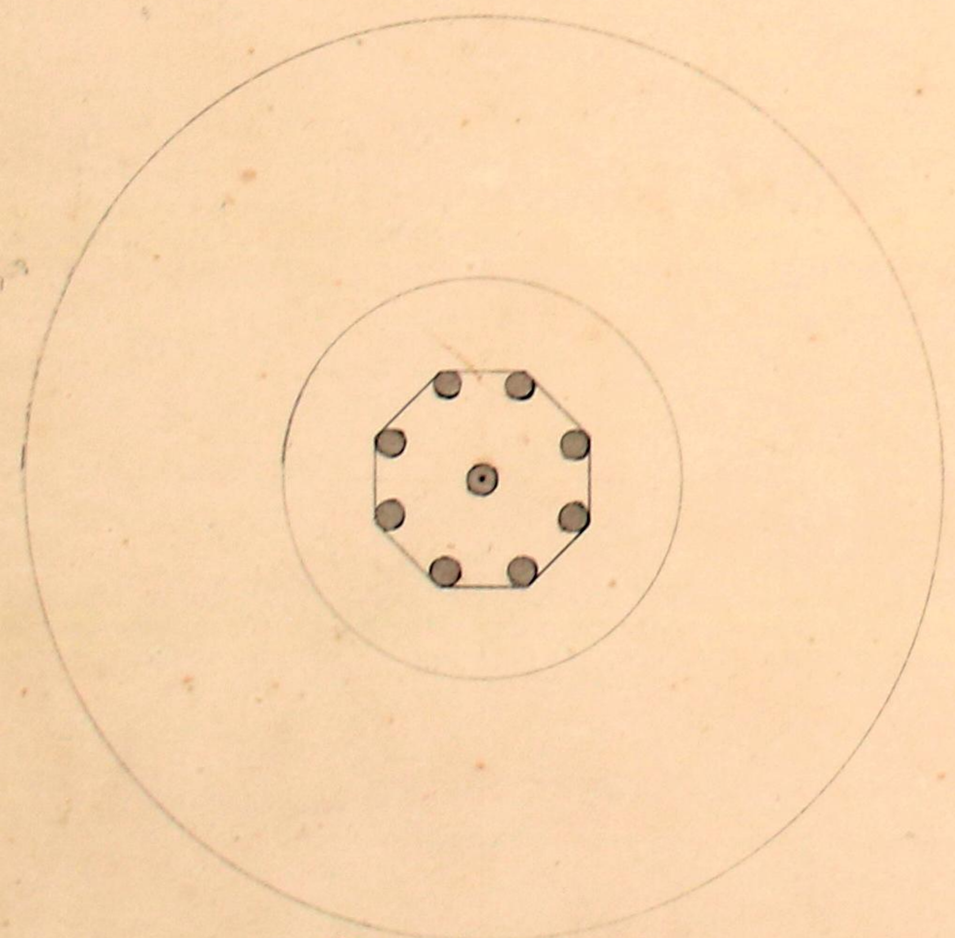

Plan of Fountain

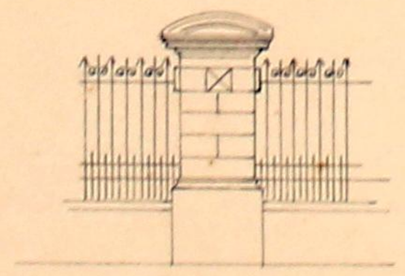

Pier and railing

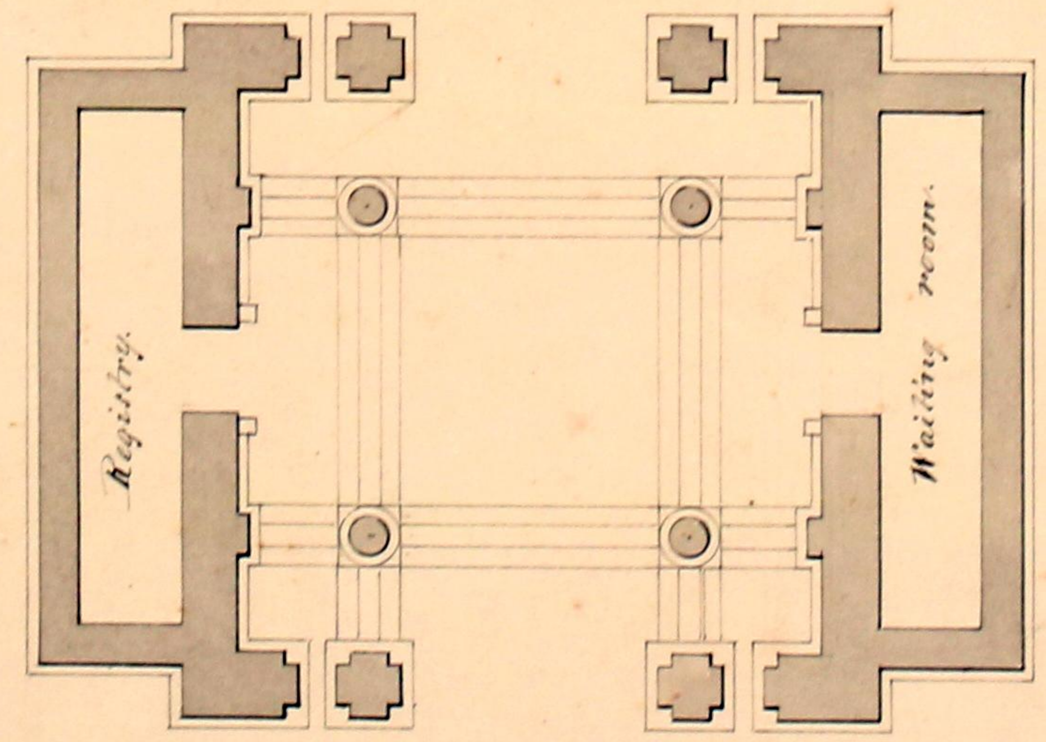

Plan of Principal entrance.

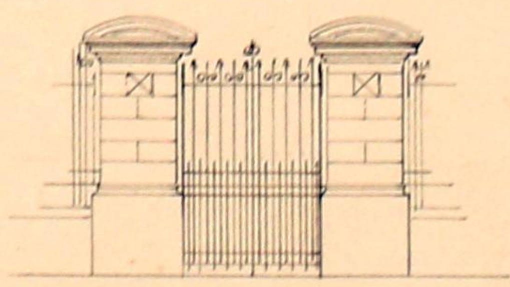

Entrance Gates.

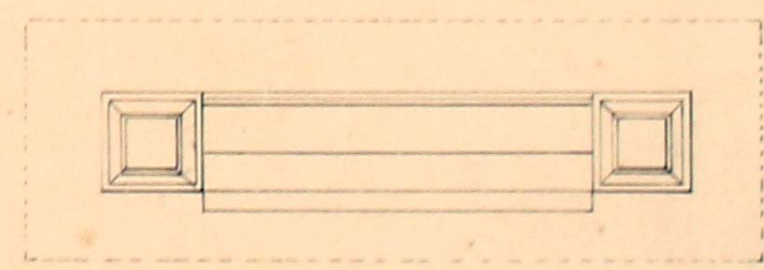

Plan of covered seat.

Scale of 10 5 0 10 20 30 40 Feet.

E. J. Lamb Archt
Hyde St
Manchester

Feb 7 1876

Inches 1 2 3 4 5 6 7 8
Centimetres 1 2 3 4 5 6 7 8 9 10 11 12 13 14 15 16 17 18 19
KODAK Color Control Patches ©Eastman Kodak Company, 1977
Blue Cyan Green Yellow Red Magenta White Brown Black

PUBLIC GARDEN.
OPORTO.
WORKING SECTIONS ON THE
LINES Nos 1.2 &c

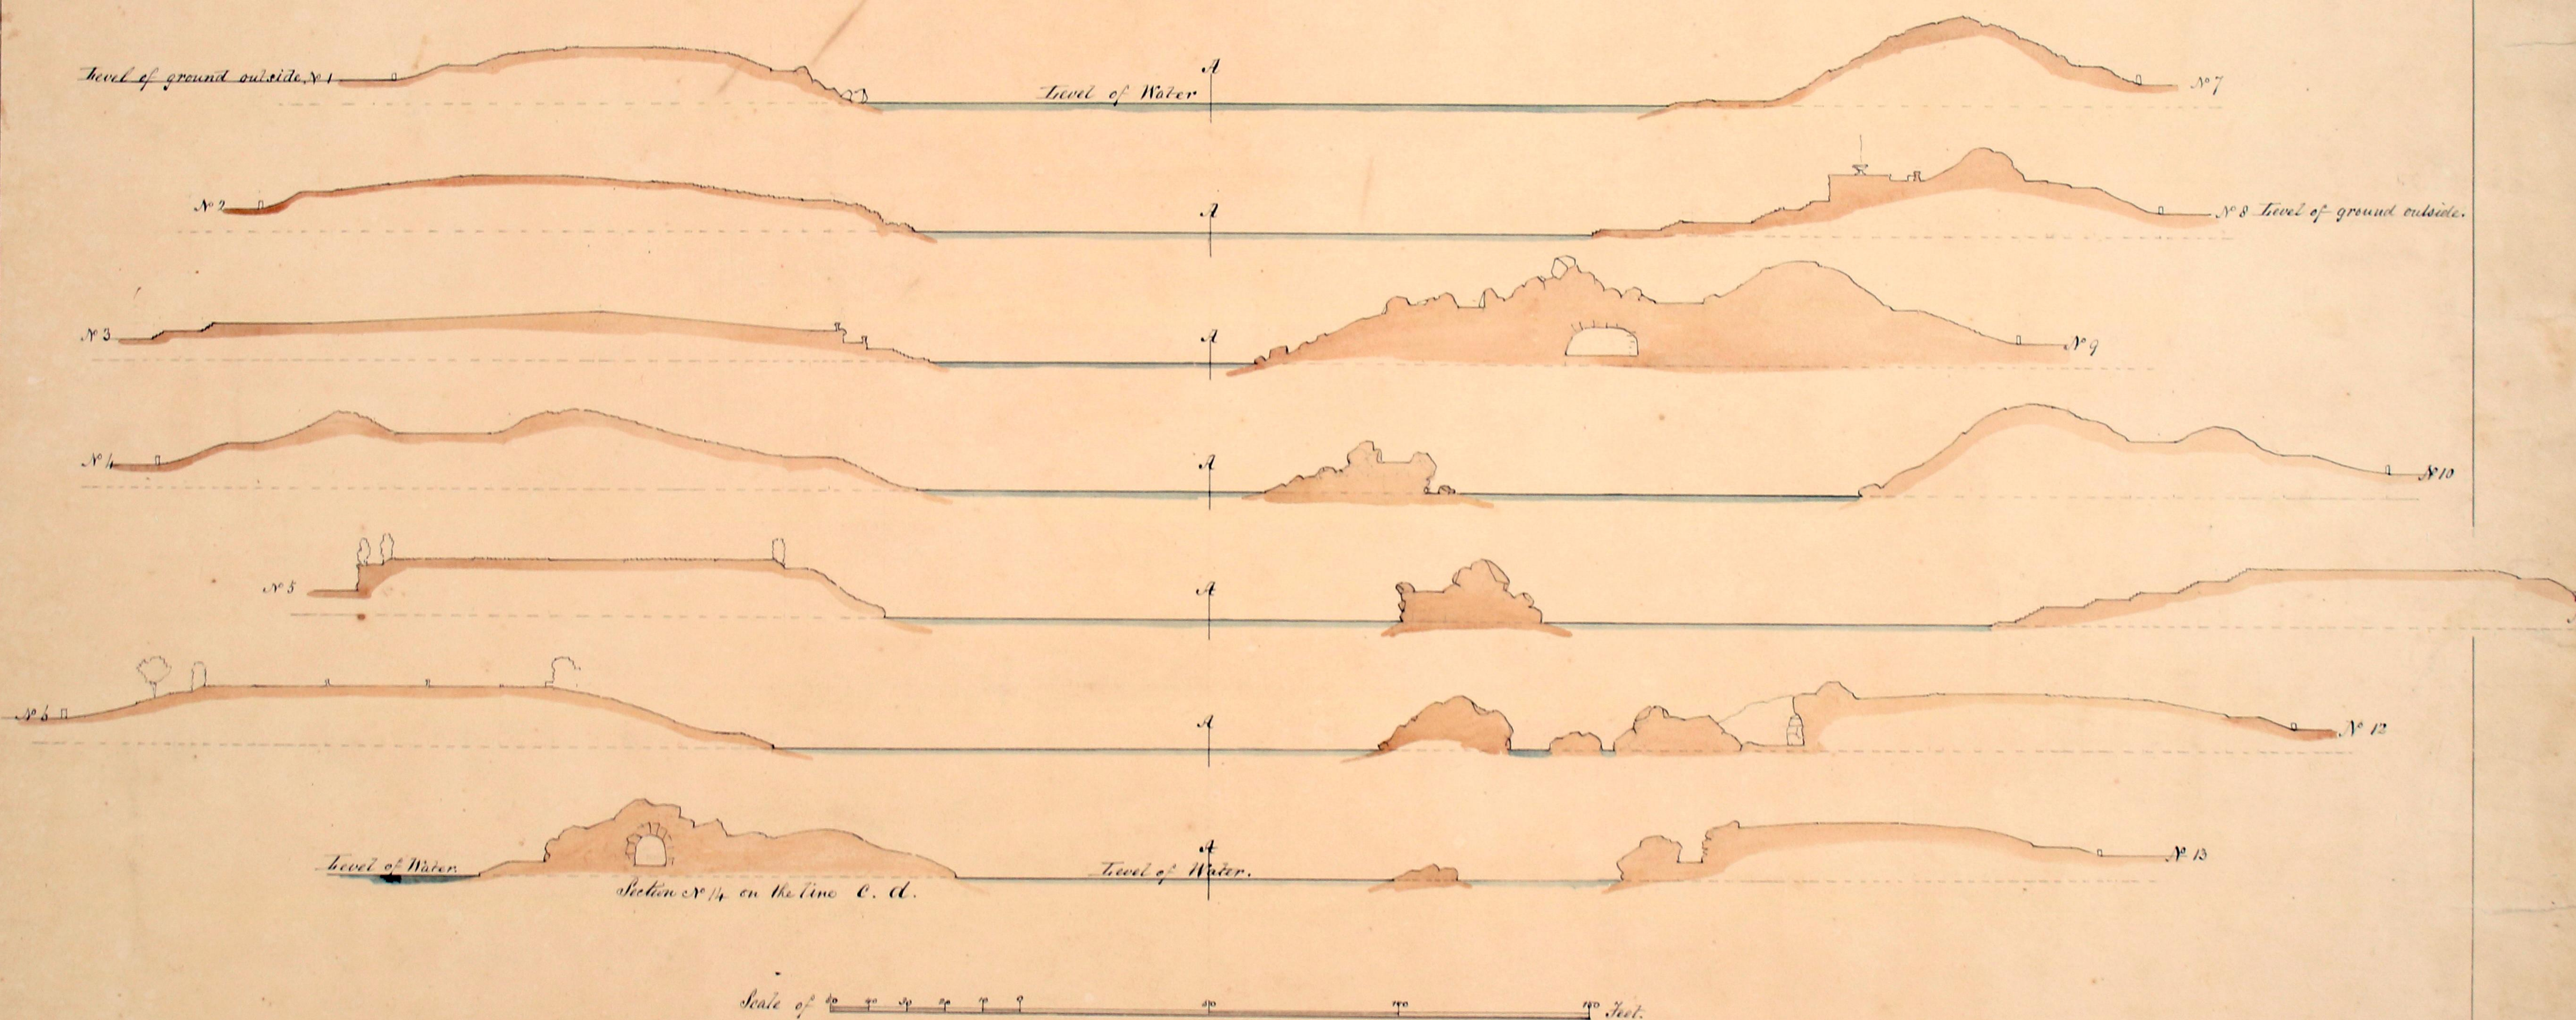

Feb 7 1856.

C. H. Lamb Archt &c
Hinde St
Manchester Sqe